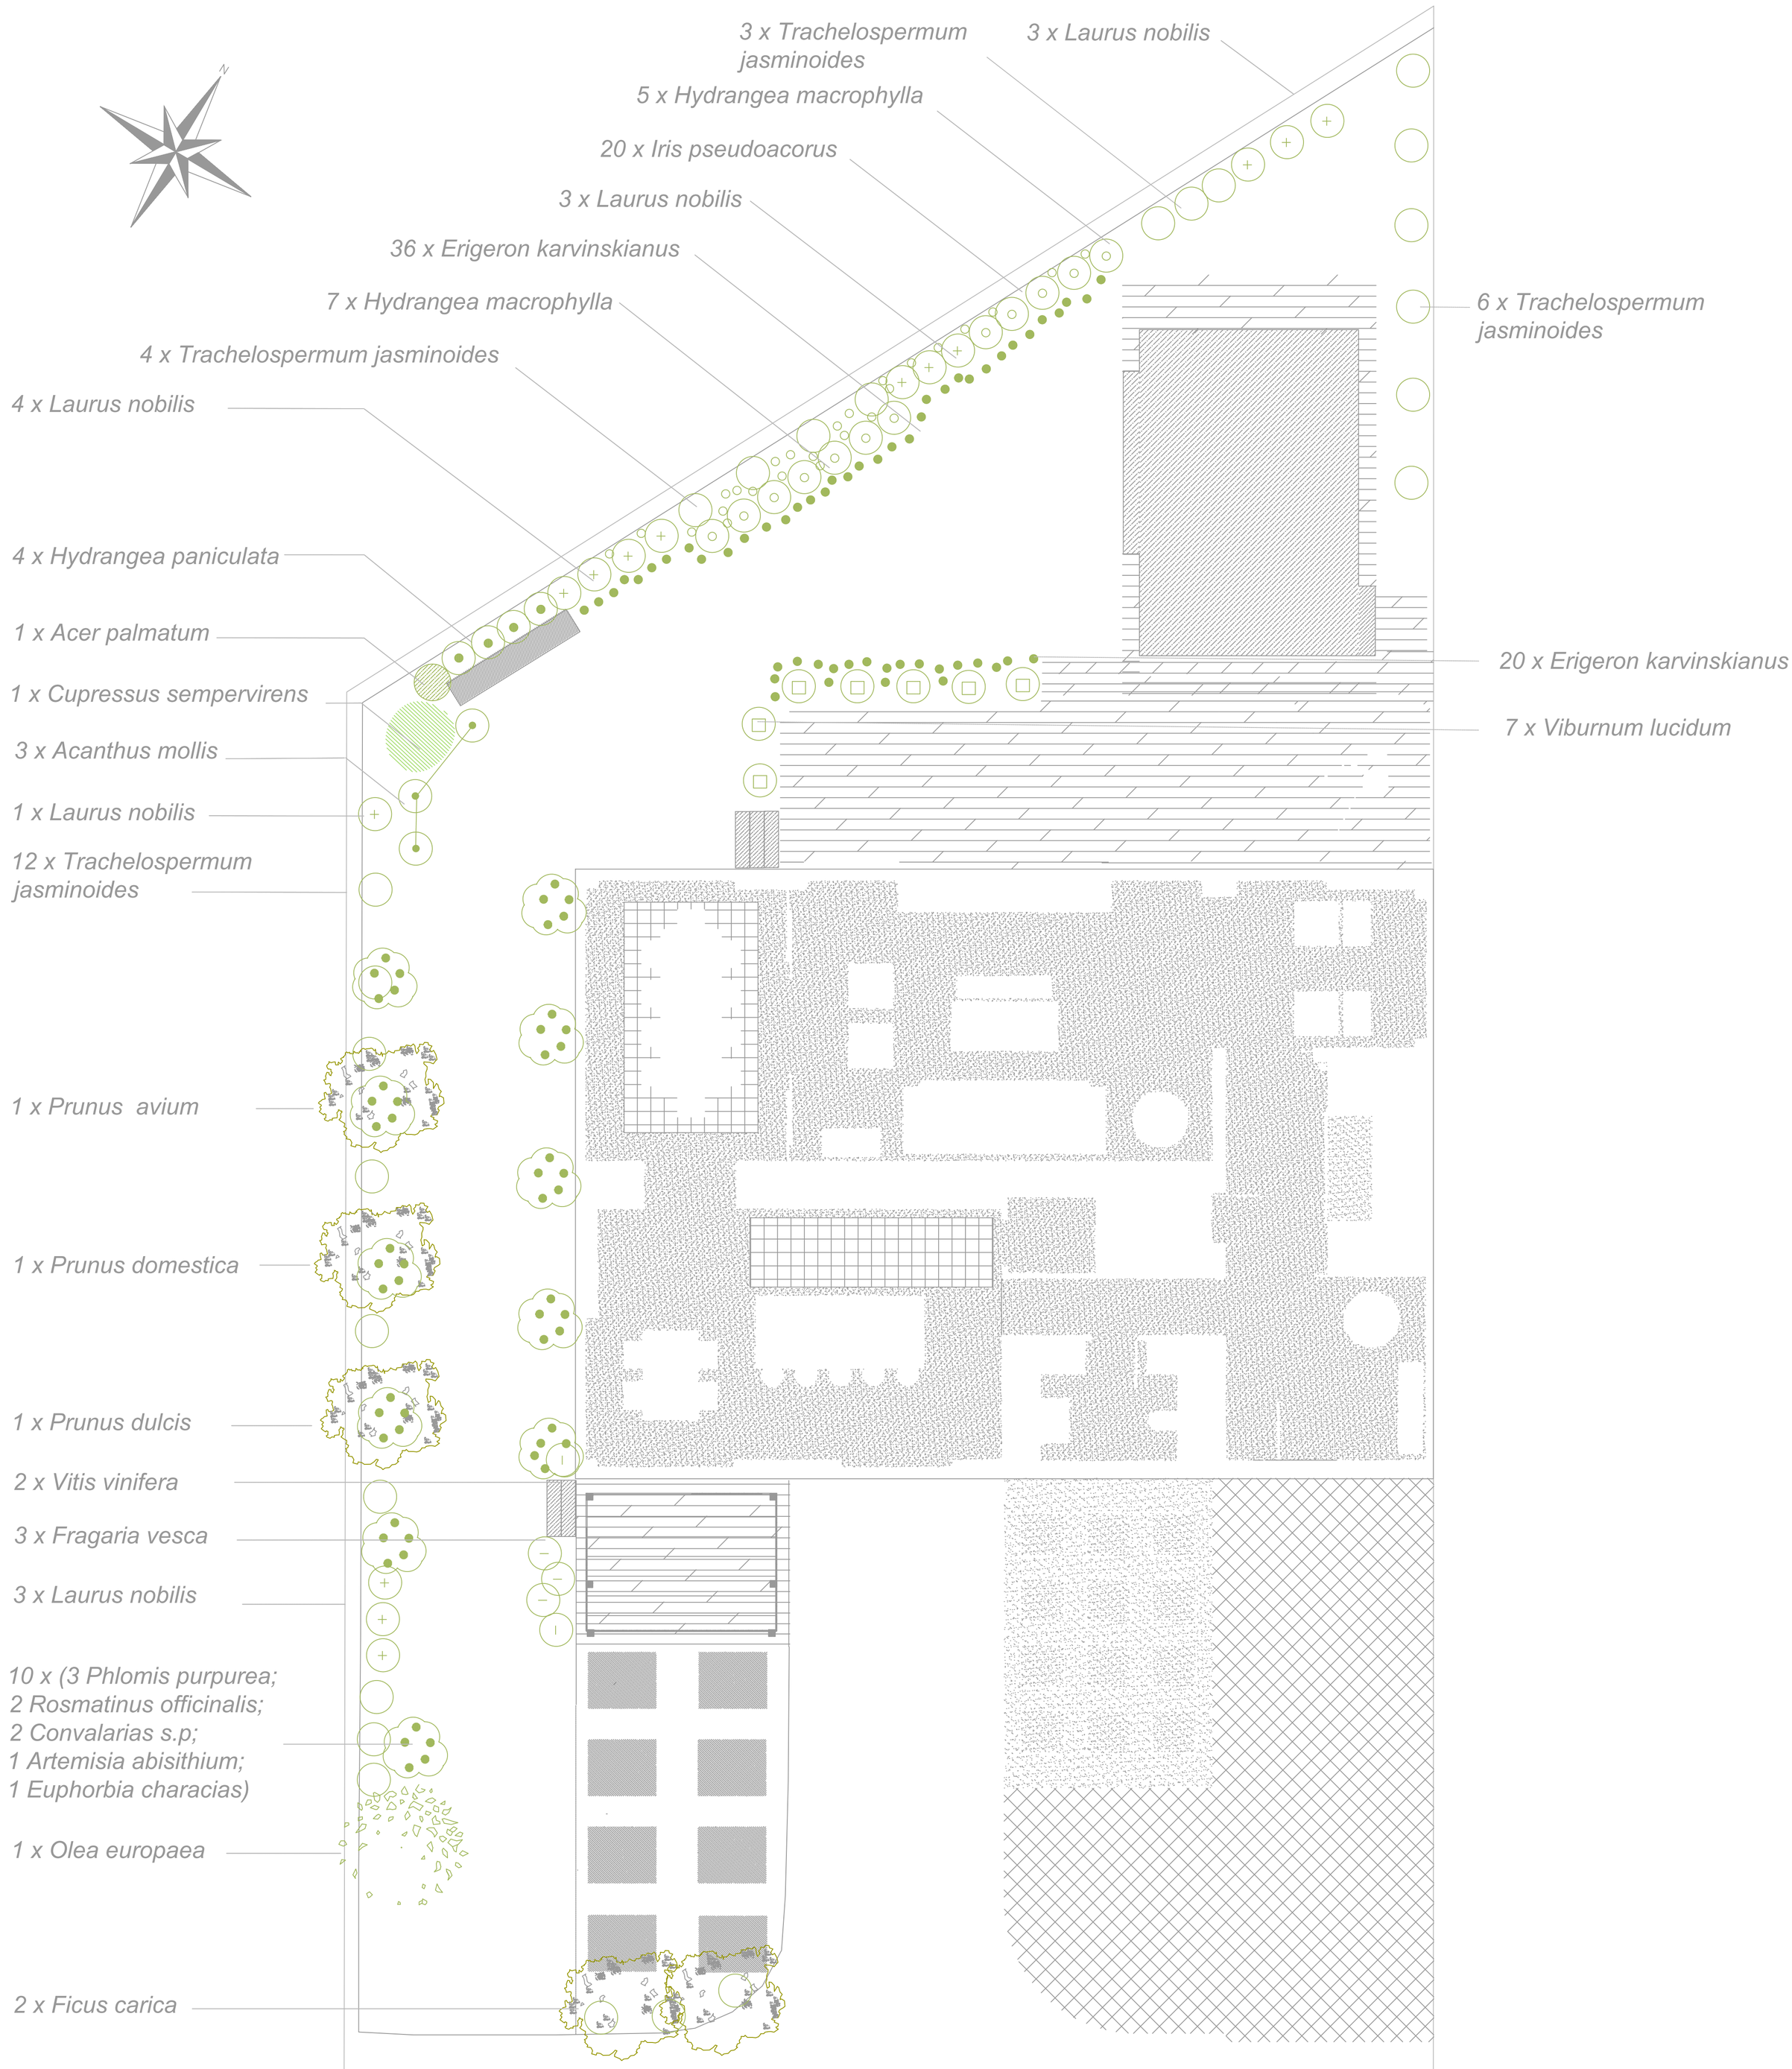

GARDEN DESIGN PROJECT	GARDEN DESIGNER: María Morera Pintos	GRAPHIC SCALE	PLANTING PLAN	page 08
CLIENT:				
ADDRESS: Calle Avda. de Logroño, 42_Madrid	DATE: July 2020	1 m		